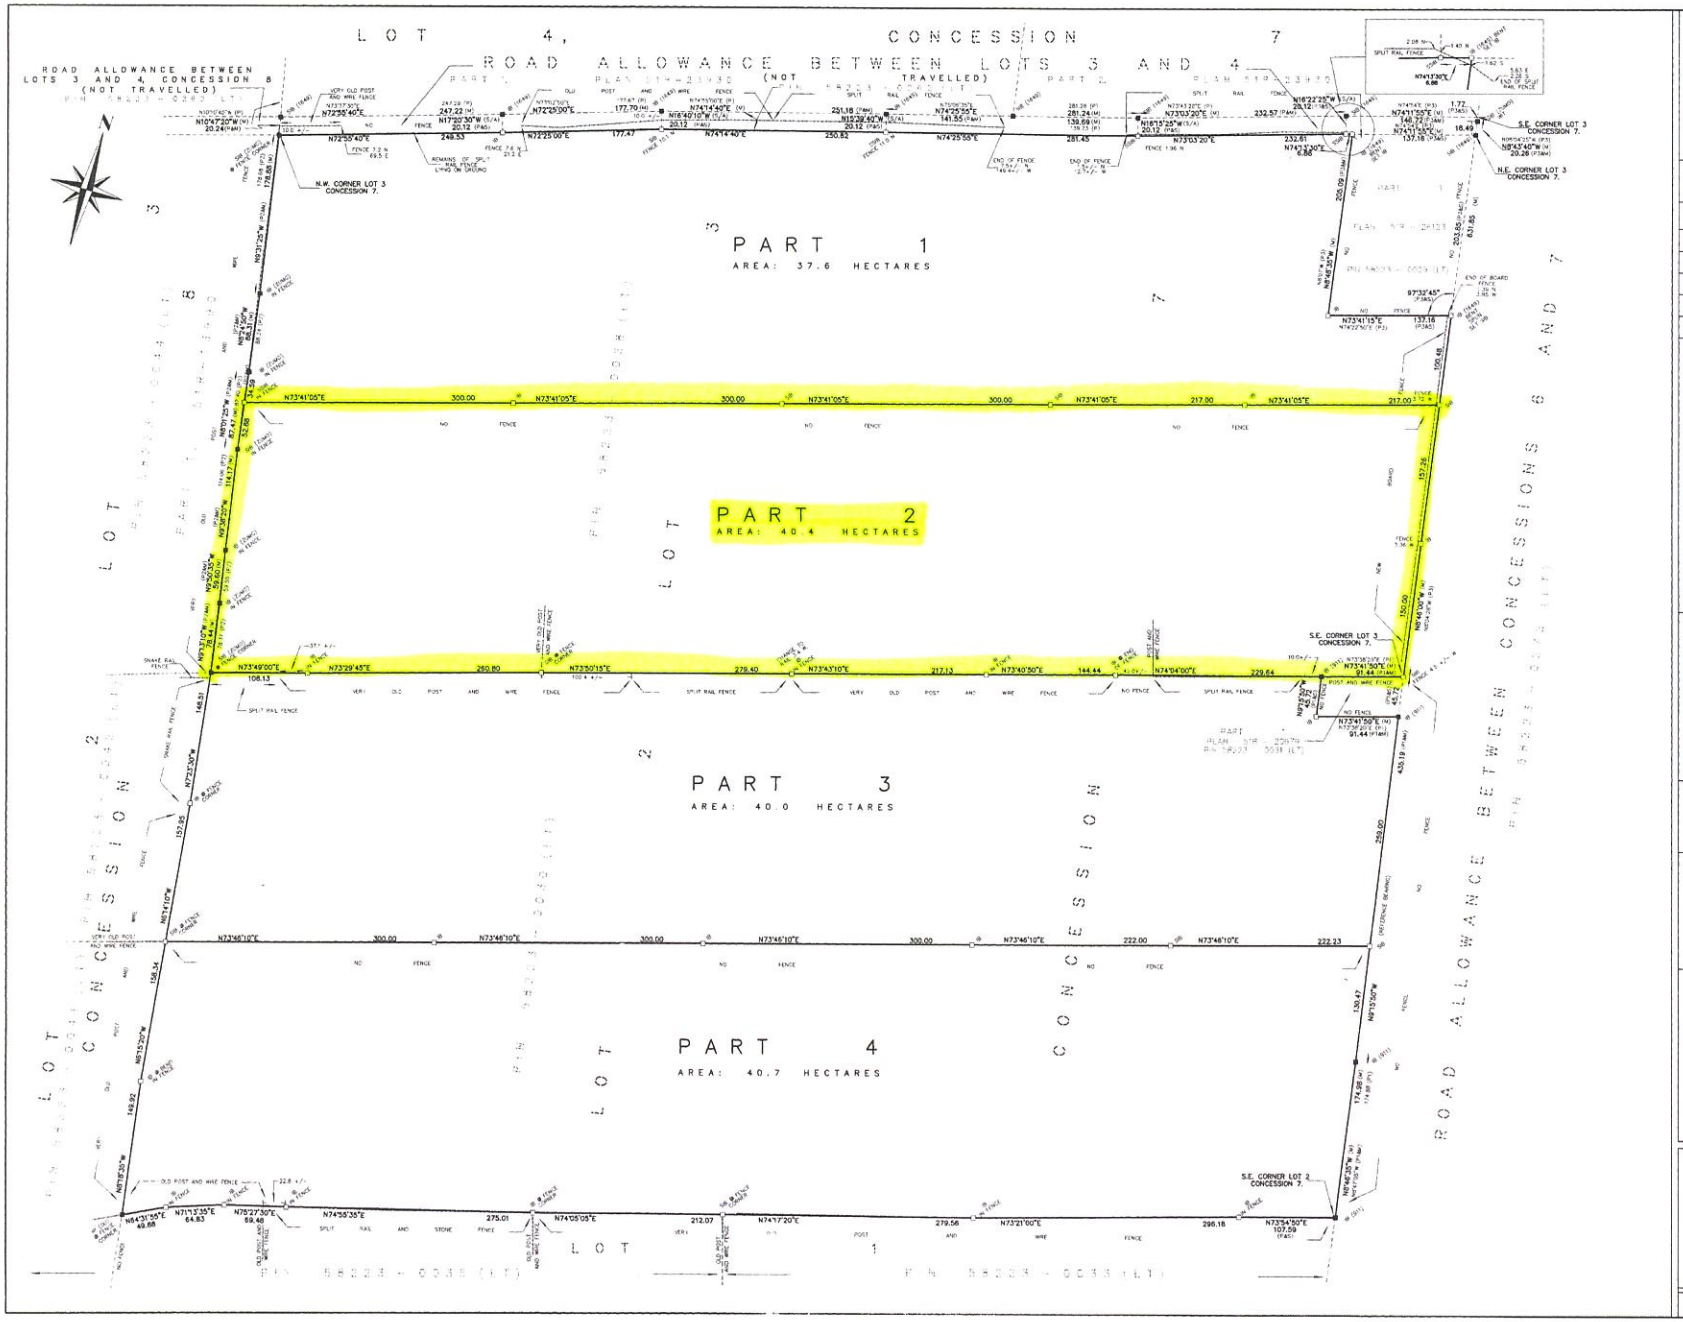

I REQUIRE THIS PLAN TO BE DEPOSITED UNDER THE LAND TITLES ACT.

DATE DECEMBER 10, 2009

JOHN D'AMICO, B.Sc.
ONTARIO LAND SURVEYOR
ORILLIA, ONTARIO

PLAN 51R-37144
RECEIVED AND DEPOSITED
DATE 16 Dec 2009

DEPUTY LAND REGISTRAR
FOR THE LAND TITLES
DIVISION OF SIMCOE (51)

SCHEDULE OF PARTS

PART	LOT	CONCESSION	PIN
1	PART OF LOT 3	7	PART OF 58223-0028 (LT)
2			PART OF 58223-0028 (LT)
3	PART OF LOT 2	7	PART OF 58223-0030 (LT)
4			PART OF 58223-0030 (LT)

PARTS 1 AND 2 COMPRISE ALL OF PIN 58223 – 0028 (LT).
PARTS 3 AND 4 COMPRISE ALL OF PIN 58223 – 0030 (LT).

PLAN OF SURVEY OF

PART OF LOTS 2 AND 3 CONCESSION 7

(GEOGRAPHIC TOWNSHIP OF NOTTAWASAGA)

TOWNSHIP OF CLEARVIEW

COUNTY OF SIMCOE

SCALE 1 : 2500

0 50 100 150 200 250 METRES

JOHN D'AMICO, B.Sc. Ontario Land Surveyor

LEGEND

■	FOUND
□	PLANTED
SIB	STANDARD IRON BAR
SSIB	SHORT STANDARD IRON BAR
IB	IRON BAR
M	MEASURED
S	SET
WIT.	WITNESS
P	51R-23930
P1	51R-20879
P2	51R-13390
P3	51R-26123
S/A	SPLIT ANGLE

METRIC NOTE:

DISTANCES SHOWN ON THIS PLAN ARE IN METRES AND CAN BE CONVERTED TO FEET BY DIVIDING BY 0.3048.

BEARING NOTE:

BEARINGS SHOWN HEREON ARE ATRONOMIC AND ARE REFERRED TO THE WESTERLY LIMIT OF THE ROAD ALLOWANCE BETWEEN CONCESSIONS 6 AND 7, AS SHOWN ON PLAN 51R-20679, HAVING A BEARING OF N09°15'50"W.

SURVEYOR'S CERTIFICATE

I CERTIFY THAT:

1. THIS SURVEY AND PLAN ARE CORRECT AND IN ACCORDANCE WITH THE SURVEYS ACT, THE SURVEYORS ACT AND THE LAND TITLES ACT AND THE REGULATIONS MADE UNDER THEM.
2. THE SURVEY WAS COMPLETED ON NOVEMBER 17, 2009.

DECEMBER 10, 2009
DATED
ORILLIA, ONTARIO

JOHN D'AMICO, B.Sc.
ONTARIO LAND SURVEYOR

McNEICE HARVEY D'AMICO
SURVEYORS LTD.
ONTARIO LAND SURVEYORS
52 LAURENTIAN LANE
ORILLIA, ONTARIO. L3V 7N7
(705) 326-2360 FAX (705) 326-1788

DRAWN BY	CHECKED BY	SCALE	FILE	TUBE
PM	JD, DLS	1 : 2500	0957-NT (A)	T54-9