TOWNSHIP OF KING
REGIONAL MUNICIPALITY OF YORK
FORMERLY COUNTY OF YORK
PART OF LOTS 1 and 2
CONCESSION II OLD SURVEY

JAMES M. PURCELL, O.L.S.
JANUARY 22, 1971
Scale 1" = 160'

CAUTION: THIS PLAN IS NOT A PLAN OF SUBDIVISION WITHIN THE MEANING OF SECTION 26, 27 OR 28 OF THE PLANNING ACT

I HEREBY THIS PLAN TO BE DEPOSITED UNDER PART III OF THE REGISTRY ACT
James M. Purcell
22nd DAY OF JANUARY, 1971

I HEREBY CERTIFY:
1. THIS SURVEY AND PLAN ARE CORRECT AND IN ACCORDANCE WITH THE SURVEYS ACT AND THE REGULATIONS MADE THEREUNDER.
2. THE SURVEY WAS COMPLETED ON THE 6th DAY OF JANUARY, 1971
James M. Purcell, ONTARIO LAND SURVEYOR

LLOYD and PURCELL
ONTARIO LAND SURVEYORS
NEWMARKET
BUTTONVILLE
ON L3Y-2W2-0416
FILE No. 1-3
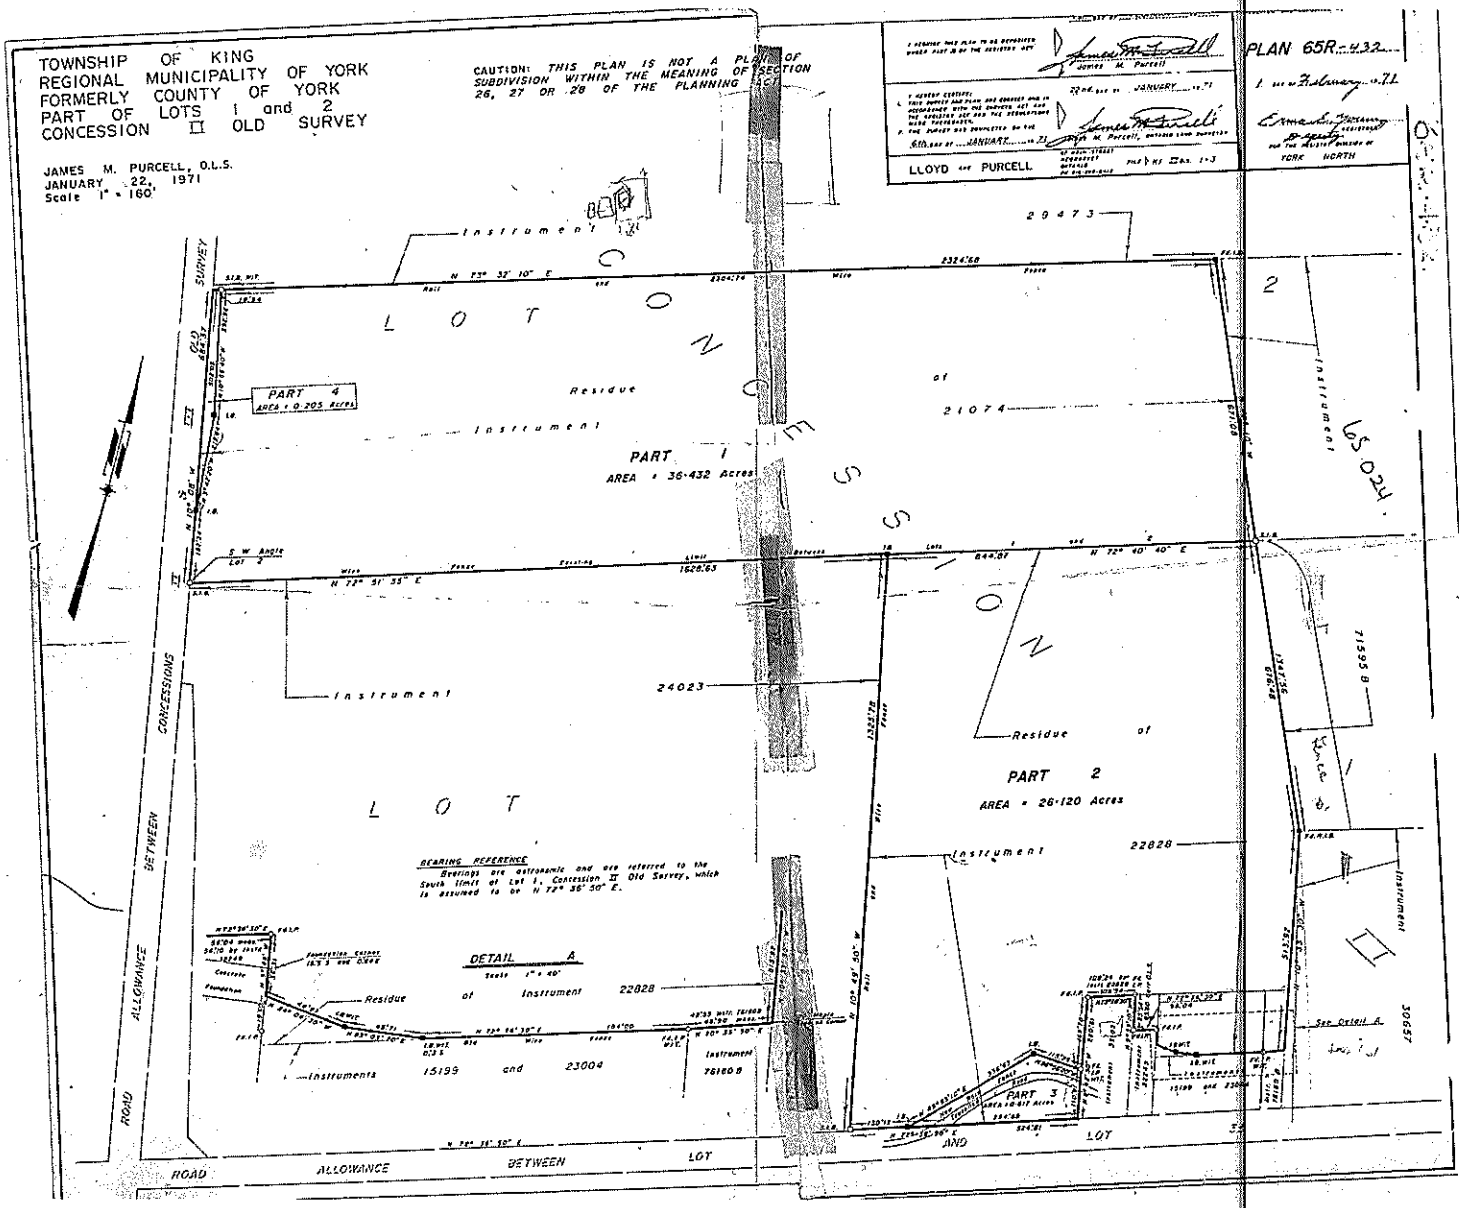
PLAN 65R-432
1 day of February, 1971
Examined and Deposited
Registrar
for the Registry Division of
YORK NORTH